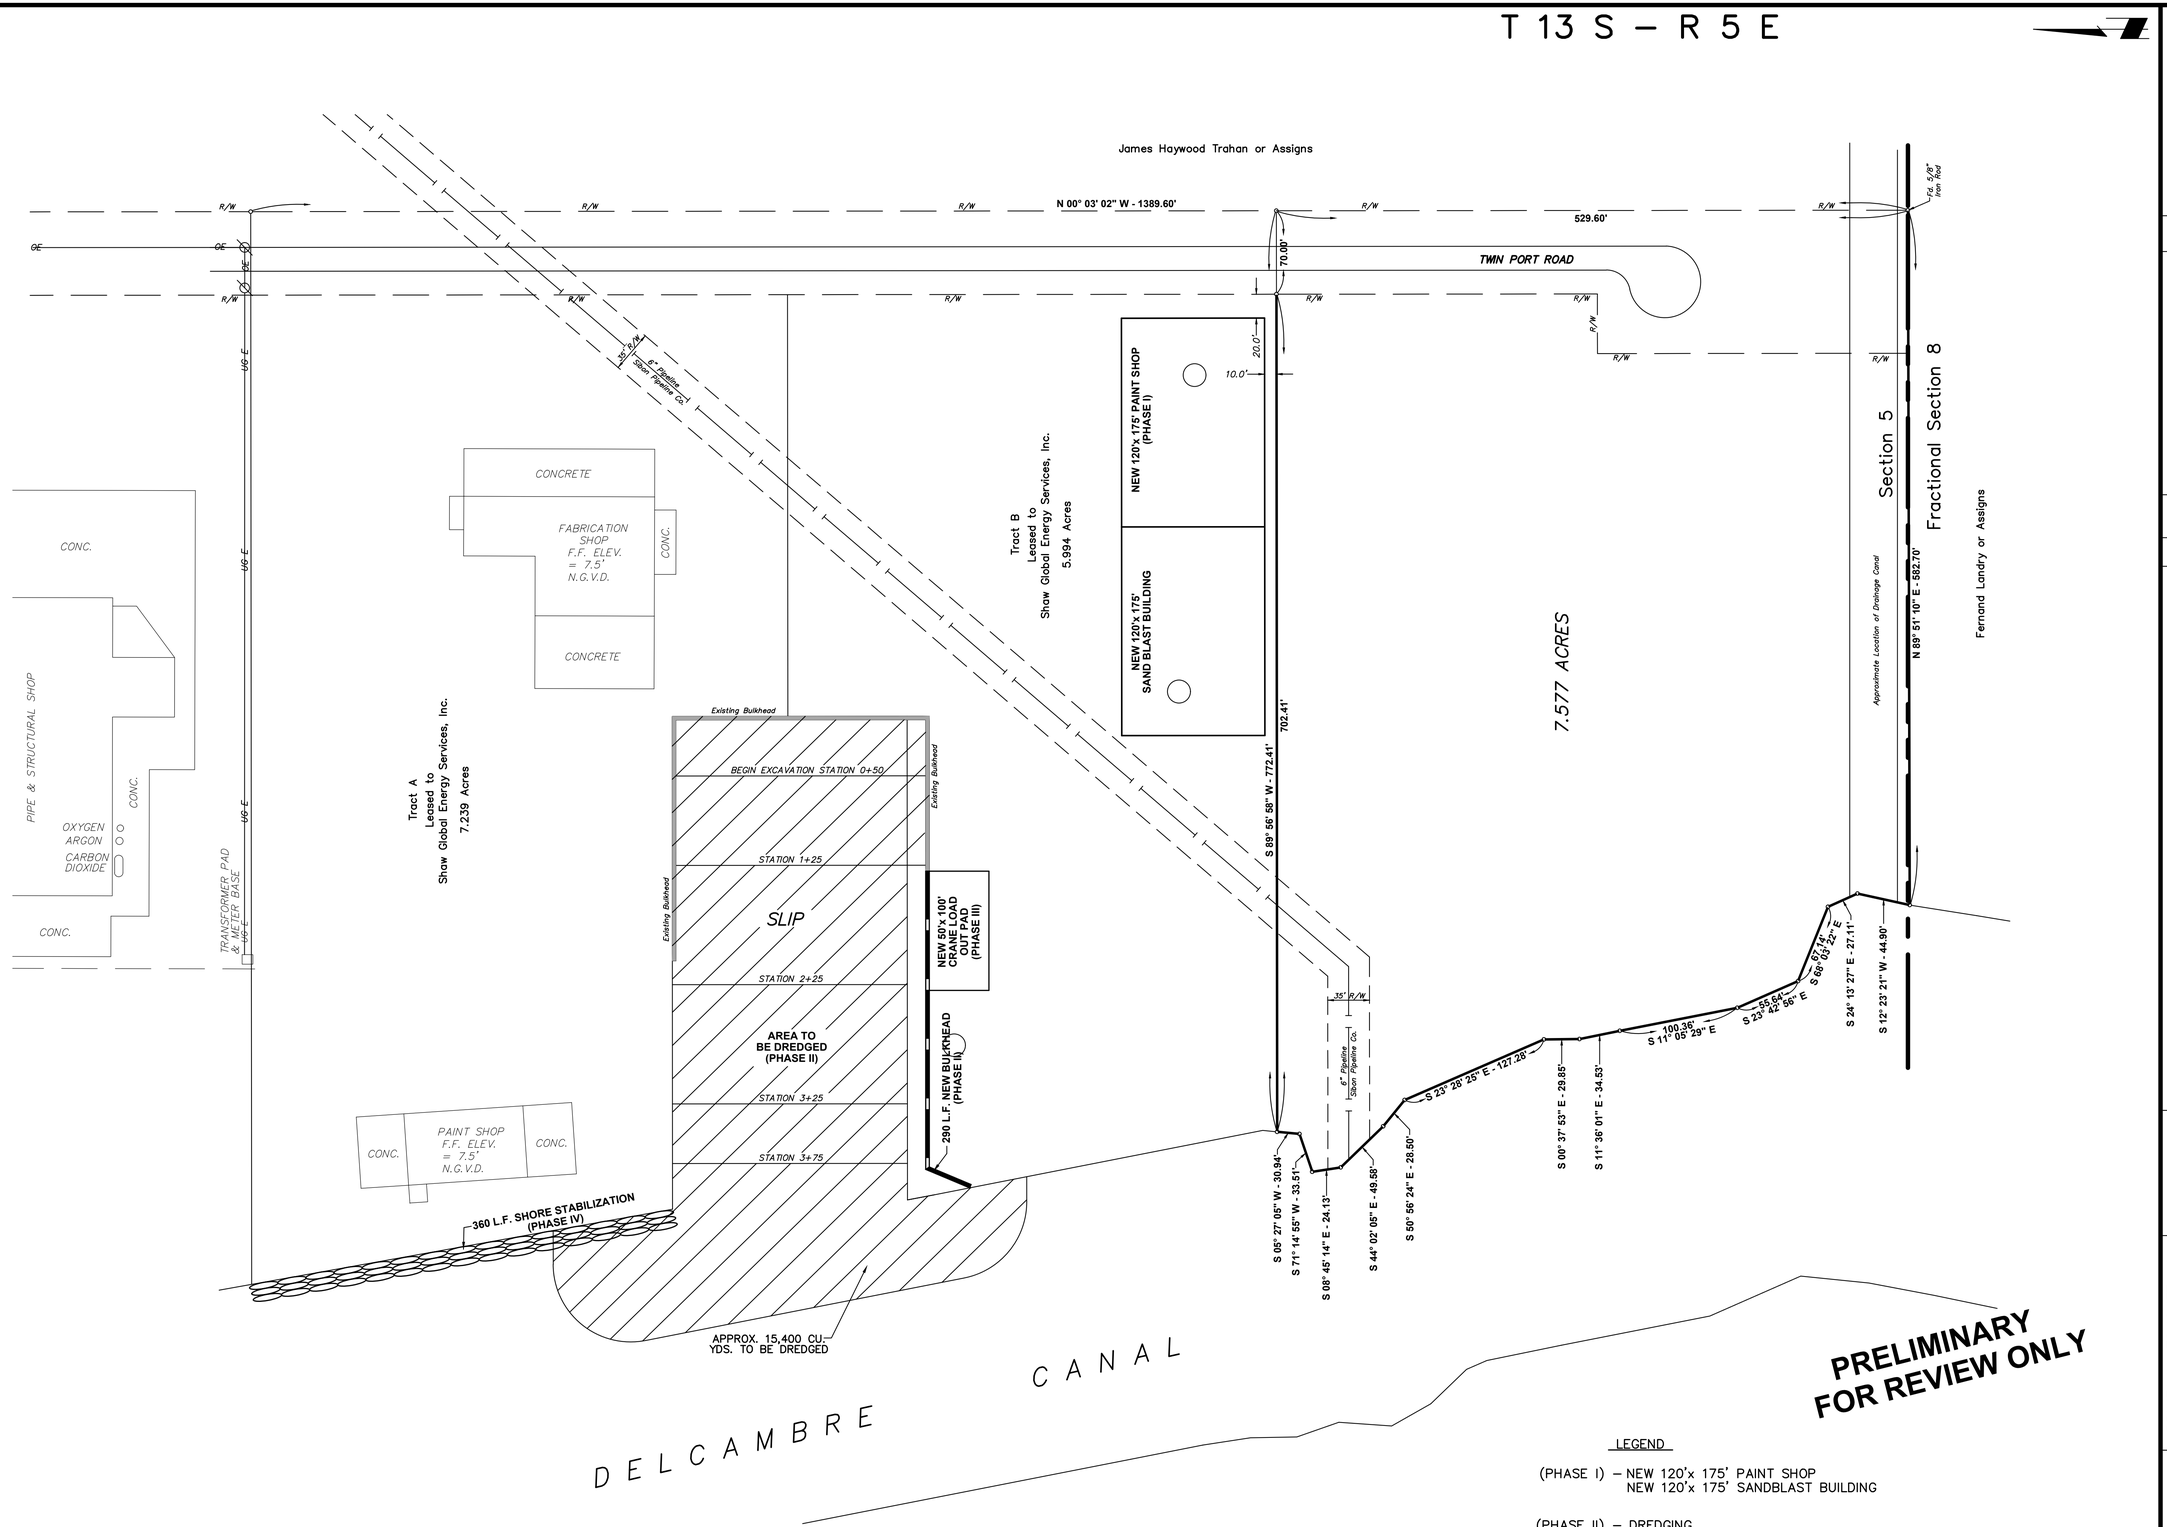

THIS DRAWING IS THE PROPERTY OF PRIMEAUX, TOUCHET & ASSOCIATES, L.L.C., AND SHALL NOT BE USED FOR ANY PURPOSE OTHER THAN THE SPECIFIC PURPOSE AND SITE-SPECIFIC PROJECT FOR WHICH IT WAS PREPARED WITHOUT THE WRITTEN CONSENT OF PRIMEAUX, TOUCHET & ASSOCIATES, L.L.C.; PRIMEAUX, TOUCHET & ASSOCIATES, L.L.C. ACCEPTS NO RESPONSIBILITY FOR THE USE OF THIS DRAWING OTHER THAN FOR ITS INTENDED PURPOSE. ALL RIGHTS RESERVED. ©2019 PRIMEAUX, TOUCHET & ASSOCIATES, L.L.C.

No.	Date	Revisions	By
3	3-10-21	REVISED PHASE I	K.A.S.
2	8-8-19	REVISED SIZE & LOCATION OF BUILDINGS	K.A.S.
1	5-16-19	REVISED LOCATION OF PIPELINE	K.A.S.

TWIN PARISH PORT COMMISSION

SITE PLAN

PORT OF DELCAMBRE INDUSTRIAL FABRICATION FACILITY

PRIMEAUX, TOUCHET & ASSOCIATES, L.L.C.
124 North State Street, Suite 200
Abbeville, Louisiana
(337)893-8397
CONSULTING ENGINEERS & LAND SURVEYORS

Designed R.J.P.
Drawn K.A.S.
Checked R.J.P.
Approved R.J.P.
FEB. 12, 2019

Scale 1" = 60'
File No. 19-122
Sheet 1 Of 1